


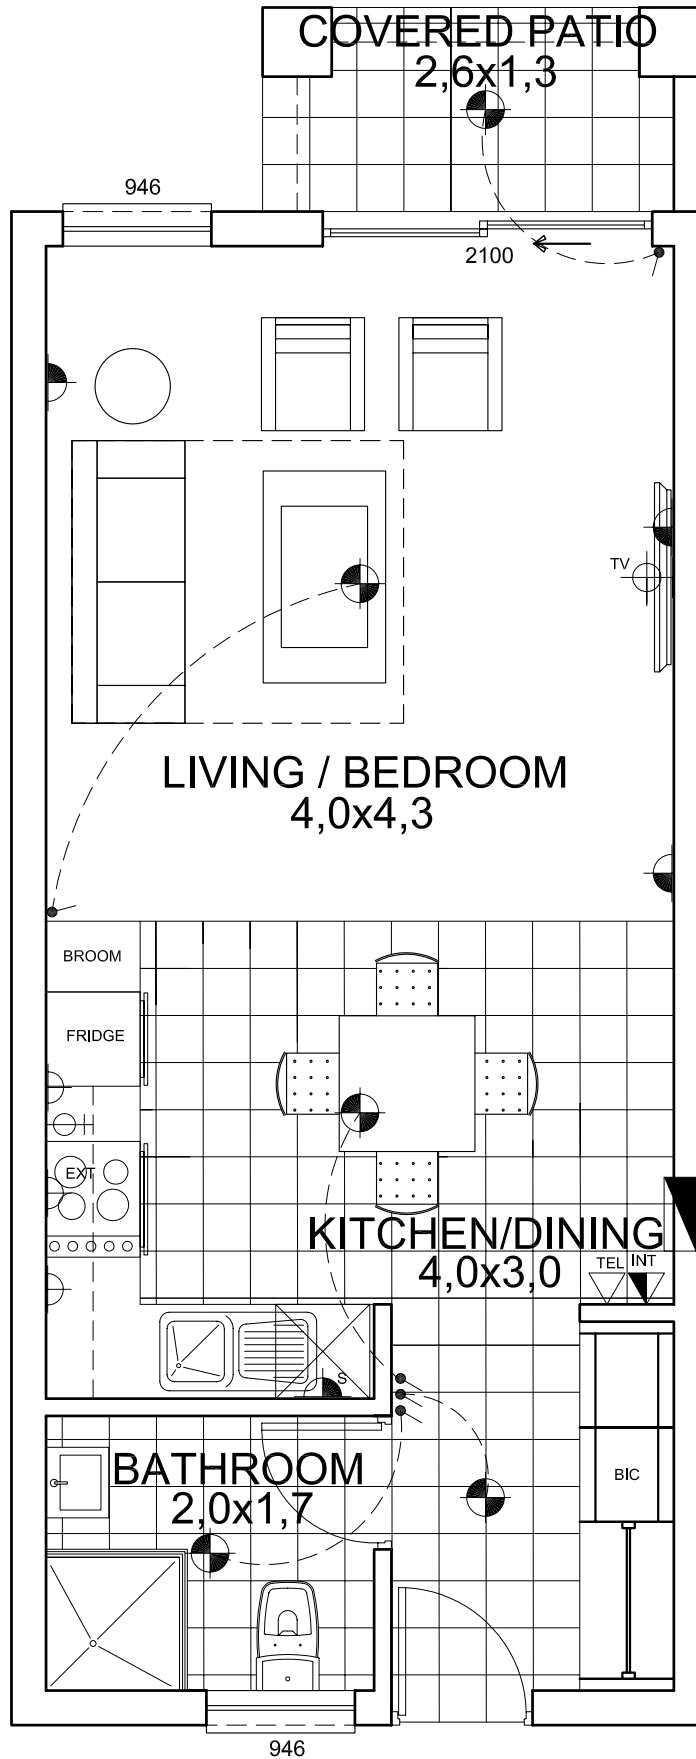

ANNEXURE C

GROUND FLOOR PLAN AREAS

UNIT	41,74 m ²
COV. PATIO	3,54 m ²
TOTAL	45,28 m²

A2

ELECTRICAL LEGEND

-  DOUBLE 15AMP SOCKET 300mm ABOVE FFL
-  SINGLE 15AMP SOCKET 300mm ABOVE FFL
-  DOUBLE 15AMP SOCKET 1050mm ABOVE FFL
-  SINGLE 15AMP SOCKET 1050mm ABOVE FFL
-  SINGLE 15AMP SOCKET FOR EXTRACTOR FAN
-  2 WAY SWITCH
-  SWITCH

-  INT INTERCOM
-  TEL TELEPHONE POINT
-  TV TELEVISION POINT
-  IS STOVE ISOLATOR
-  220V CEILING MOUNTED LIGHT
-  220V WALL MOUNTED LIGHT
-  DISTRIBUTION BOARD

* The areas are approximate and shall vary from the areas reflected on the sectional title plan.